


PLANNING

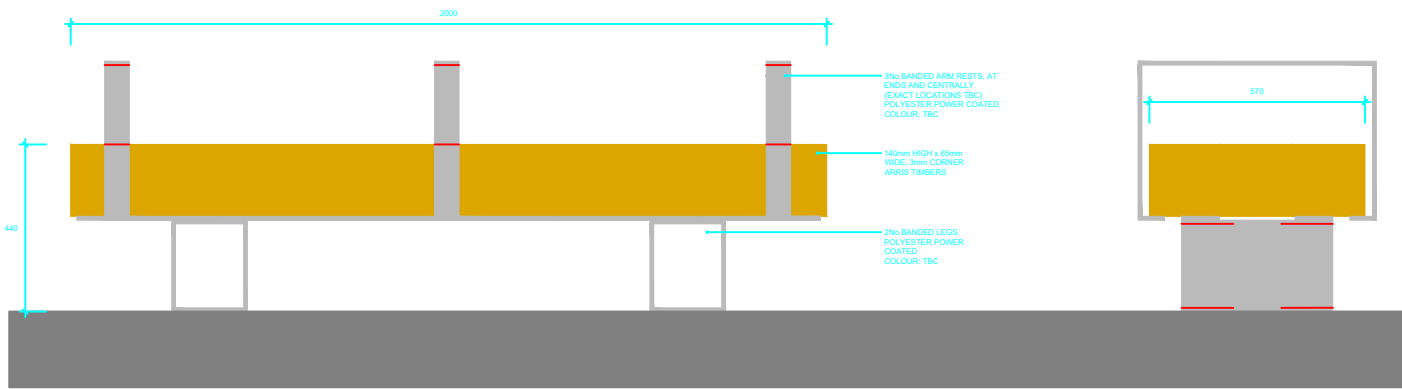


01

WOODSCAPE: CLIFTON BENCH (2m LENGTH ILLUSTRATED)

622

FRONT AND SIDE ELEVATION

SCALE: 1:20

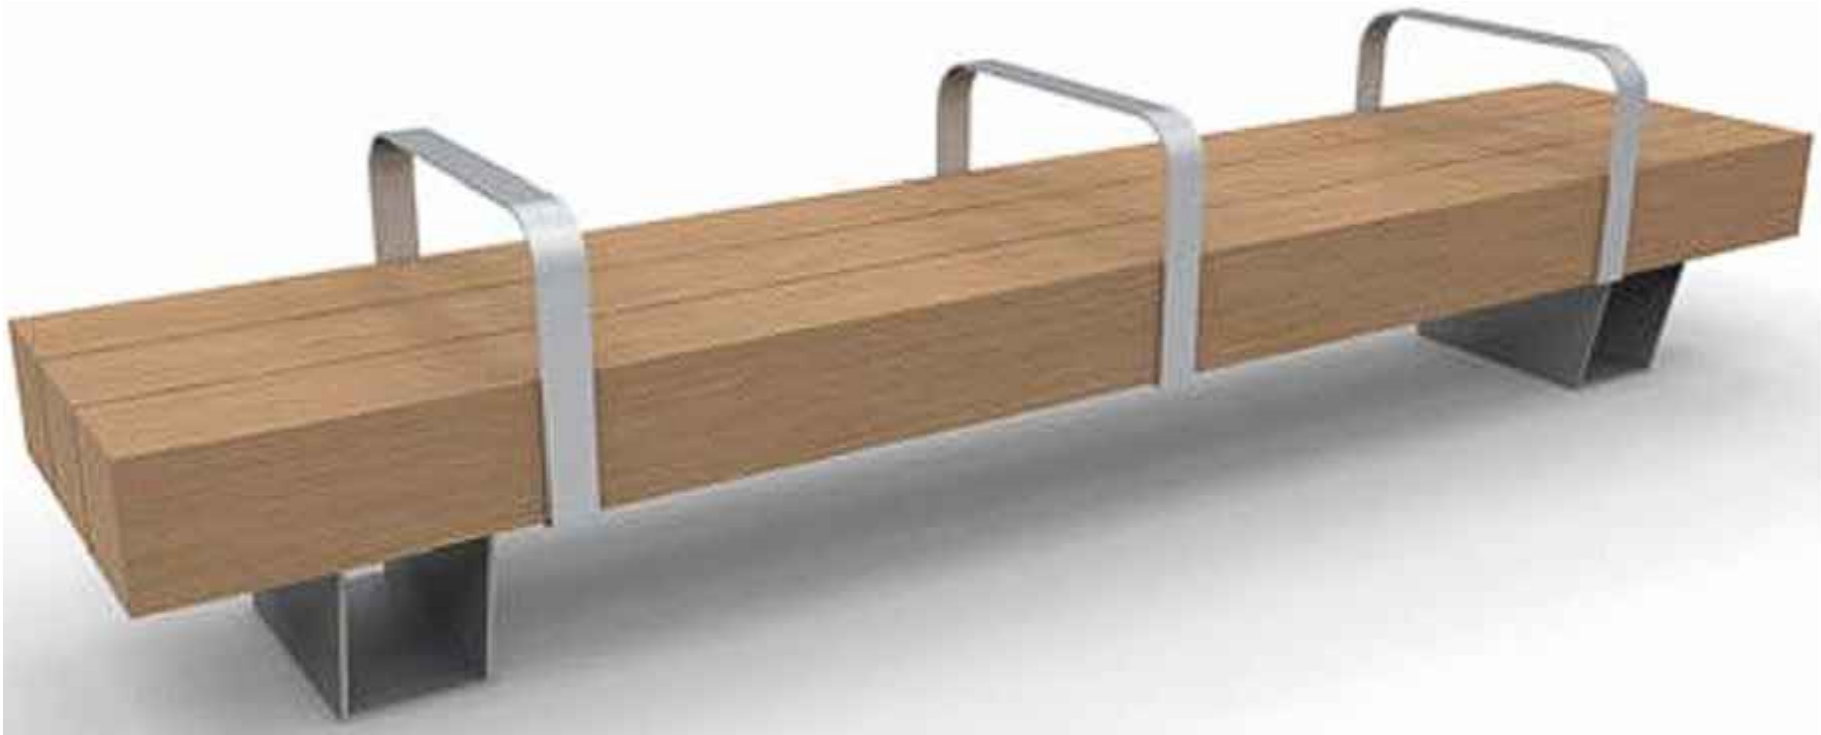

02

WOODSCAPE: BACKLESS BENCH (3m LENGTH ILLUSTRATED)

622

3D VIEW: BAND ARM REST

SCALE: NTS

© 2024 RAAMP

- Notes
- This drawing has been prepared in accordance with the scope of RAAMP's appointment with its client and is subject to the terms and conditions of that appointment. RAAMP accepts no liability for any use of this document other than by its client and only for the purposes for which it was prepared and provided.
  - If received electronically it is the recipients responsibility to print to correct scale. Only written dimensions should be used.
  - Where applicable Ordnance Survey (c) Crown Copyright 2023  
All rights reserved.

4. Woodscape bench specification:
- Backless bench
  - 190mm high x 190mm wide timbers
  - Timbers: Natural finish
  - 3No band arm rests, at each end and centrally
  - 2No band legs
  - Legs and arm rests finish: Polyester powder coated: RAL colour: TBC

5. Woodscape contact details:
- 01254 685 185
  - sales@woodscape.co.uk
  - woodscape.co.uk

0m 1.0m

SCALE 1:20

Scale bar is for planning submission purpose only

NOTE	Issue for planning, scale bar shown	YT	AR	09/09/24
NOTE	Submitted for planning, subsequently advised by Medway Planning department 01/08/24, previous planning submissions (by others) to be withdrawn and landscape planning condition to be reworded by Medway planning, prior to resubmission. Confirmed 22/08/24.	YT	AR	31/07/24 01/08/24 22/08/24
NOTE	Issue for planning:	YT	AR	31/07/24
P1	First preliminary issue	YT	AR	28/06/24
Rev	Description	By	CB	Date

RAAMP

REVILL ARCHITECTS  
AND  
MASTER PLANNERS

T: 07436 393167  
E: andrerevill@raamp.co.uk

arb

Architects  
Registration  
Board

AECB

Building knowledge

Client MEDWAY DEVELOPMENT COMPANY LTD

Project CHATHAM WATERFRONT RIBA STAGE4

Title LANDSCAPE DETAIL  
WOODSCAPE: BACKLESS BENCH  
FRONT, SIDE ELEVATIONS AND 3D

Status	Drawn By	PM/Checked by
PRELIMINARY	YT	AR

Job Ref	Scale @ A3	Date Created
RAAMP	1:20@A3	28/06/24

RAAMP Drawing / Figure Number	Rev
18.037-RAAMP-V1-00-DR-L-622-S3-P1	